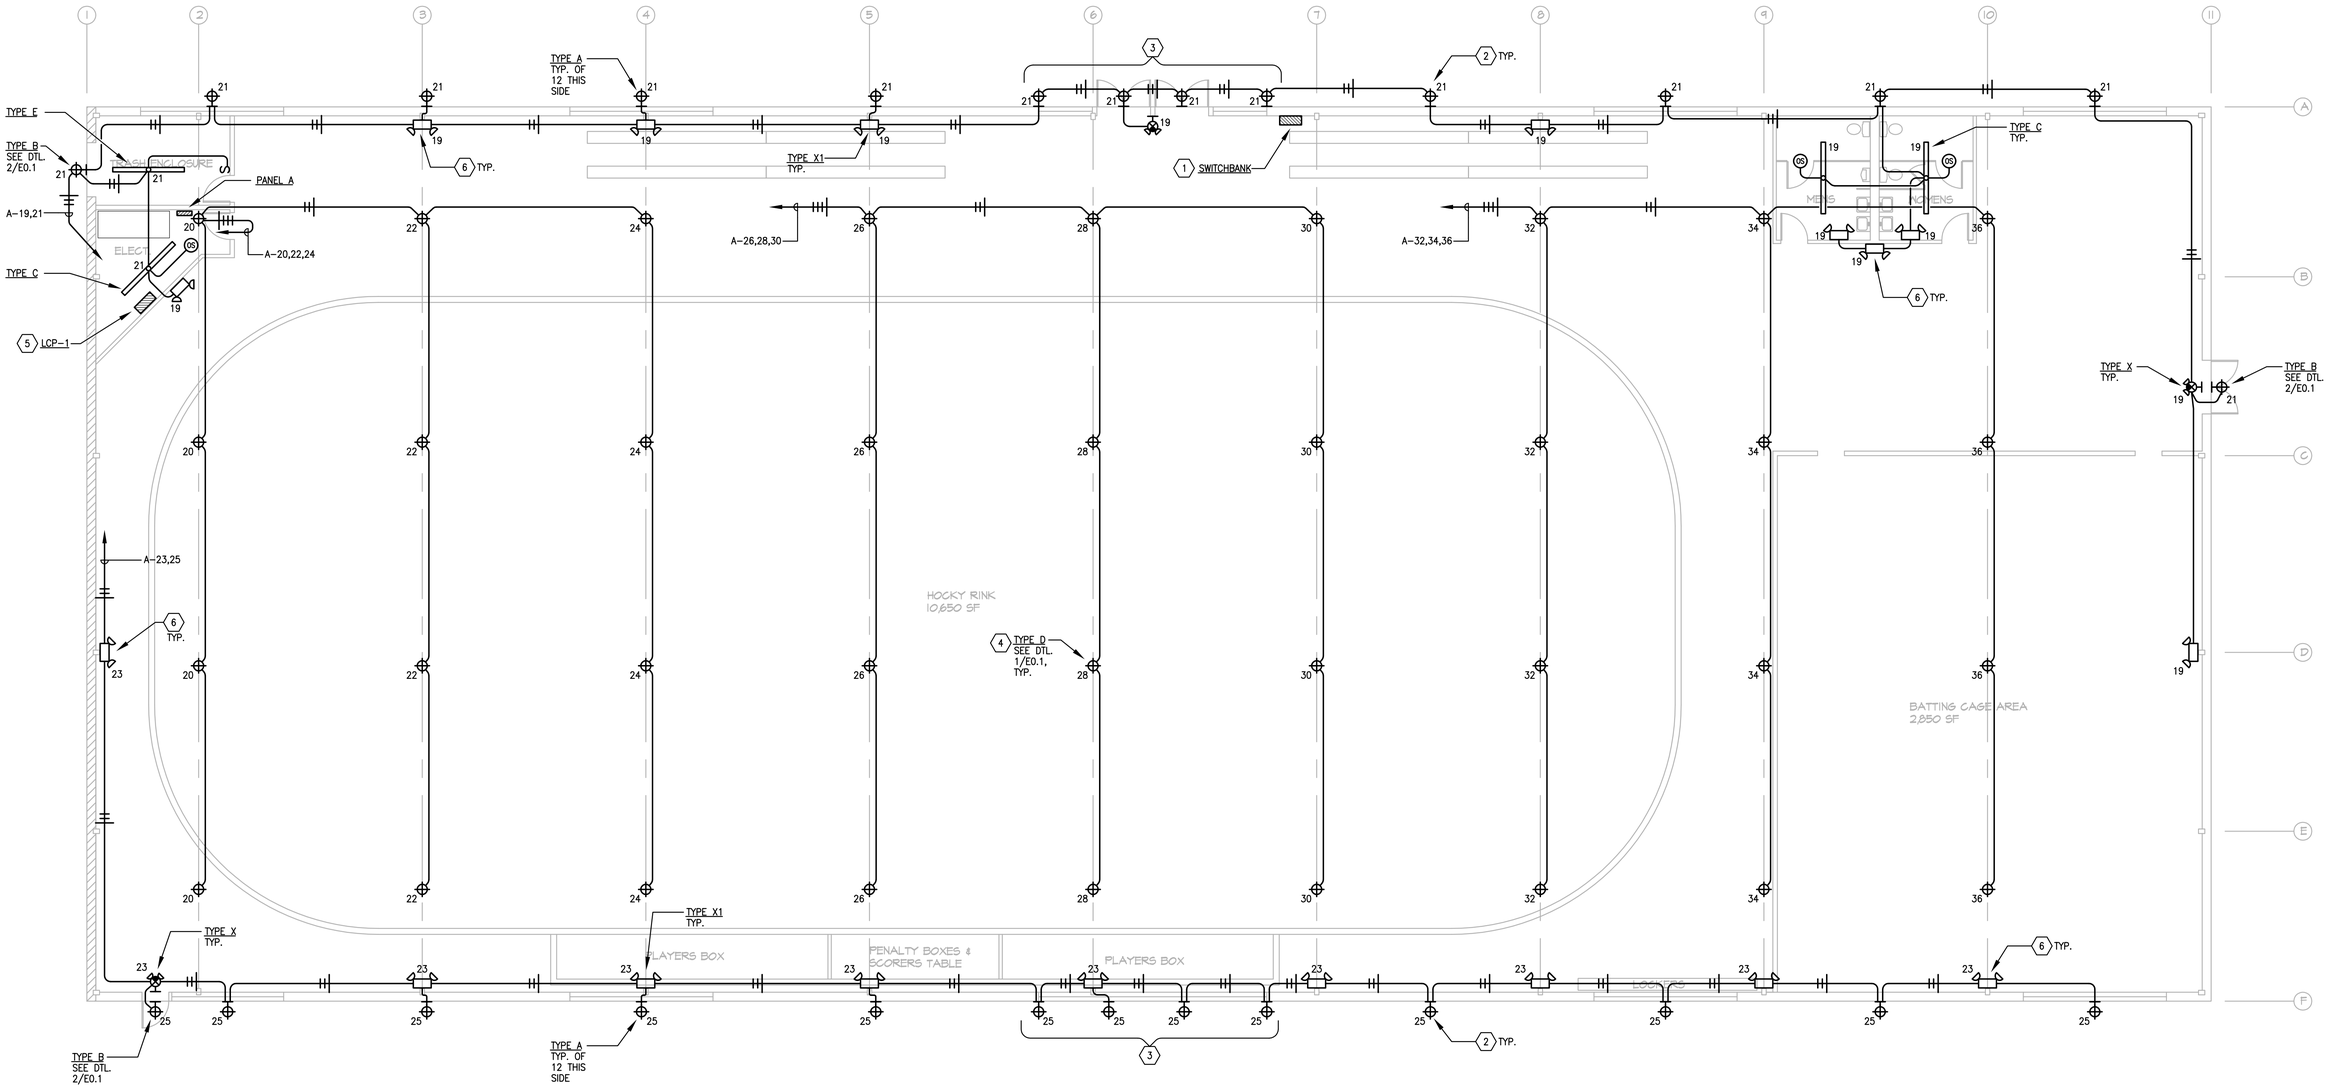

1 LIGHTING PLAN

SCALE: 1/8" = 1'-0"

NUMBERED NOTES

1. PROVIDE & INSTALL (9) TOGGLE SWITCHES TO CONTROL EACH INDIVIDUAL & LIGHTING CIRCUIT FEEDING LOW-BAY FIXTURES.
2. COORDINATE EXACT LOCATION OF THESE FIXTURES TO MATCH LOCATION OF SPORTS IMAGES. SEE ARCHITECTURAL EXTERIOR ELEVATIONS. MOUNT REMOTE BALLAST ON INTERIOR OF BUILDING.
3. COORDINATE EXACT LOCATION OF THESE FIXTURES TO MATCH LOCATION OF BUILDING LETTERING; ONE FIXTURE PER WORD, EVENLY SPACED. SEE ARTCHITECTURAL EXTERIOR ELEVATIONS. MOUNT REMOTE BALLAST ON INTERIOR OF BUILDING.
4. PROVIDE & INSTALL LOW-BAY FIXTURES USING BEAM CLAMPS & CORD-PLUG ASSEMBLY SUPPLIED WITH FIXTURE.
5. LCP-1; PROVIDE & INSTALL PHOTOCELL, TIME CLOCK & CONTACTOR TO CONTROL OVERALL BUILDING LIGHTING WHEN NOT IN USE. PROVIDE TIME CLOCK WITH MANUAL OVERRIDE FUNCTION. EXTERIOR FIXTURES TO OPERATE: PHOTOCELL - ON, TIME CLOCK - OFF.
6. MAINTAIN UNSWITCHED CIRCUIT TO BATTERY PACKS FOR UNINTERRUPTED POWER TO CHARGER. MOUNT UNIT @ 8'-0" AFF.

Notes:

TPWCO INC
ELECTRICAL & LIGHTING SYSTEMS DESIGN
3346 Barmouth Drive - Antioch, CA 94509
Tel: (925) 754-9027 Fax: (925) 754-9375
Email: design@tpwco.com

Stamp:

Revisions

No.	Description	Date
1	ISSUED FOR PERMIT	01.03.08
1	PLANCHECK REVIEW COMMENTS	03.18.08

Project Title:

Antioch Indoor Sports Center

1210 Sunset Drive
Antioch, California 94509

Sheet Title:

Lighting Plan

Date:	12.28.07
Scale:	AS NOTED
Project No.:	0712.08
Sheet No.:	**E6.1**