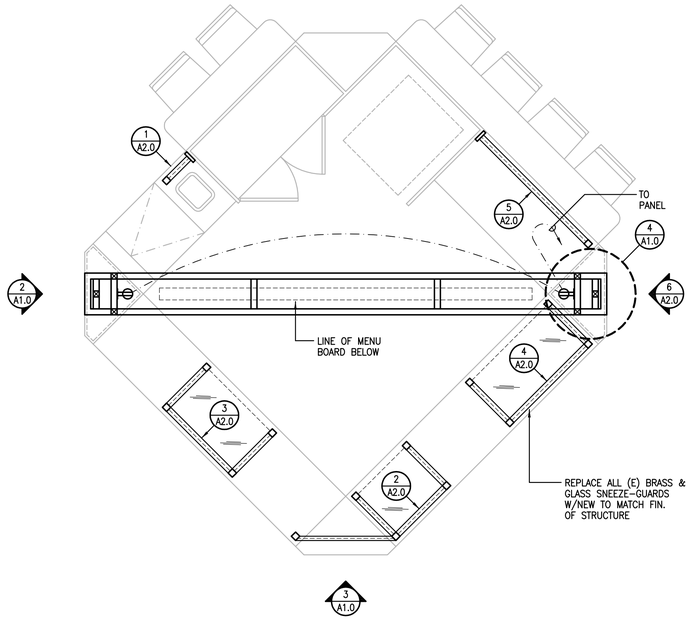

1 Kiosk Plan

Scale: 1/2" = 1'-0"

Notes:

1. COORDINATE WITH OWNER TO LOCATE 1/2" DIA. ACCESS HOLES IN FRAMEWORK TO CONCEAL CAMERA WIRING.
2. ROUTE RECEPTACLE BRANCH CIRCUIT (2#12 + 1#12 GRD.), THROUGH VERTICAL SUPPORT MEMBER, TO PANEL LOCATED WITHIN CORNER CABINET.
3. INTERCONNECT RECEPTACLES THROUGH HORIZONTAL FRAME MEMBER TO CONCEAL WIRING. COORDINATE WITH OWNER FOR LOCATION OF RECEPTACLES. RECEPTACLES TO BE TWIST-LOCK TYPE.

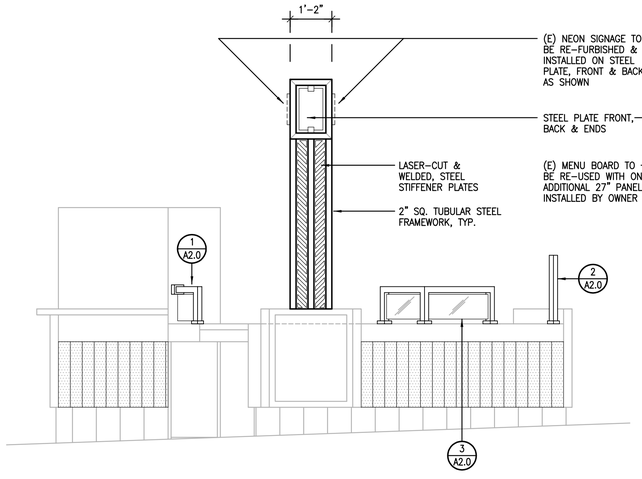

2 Kiosk Elevation - Side

Scale: 1/2" = 1'-0"

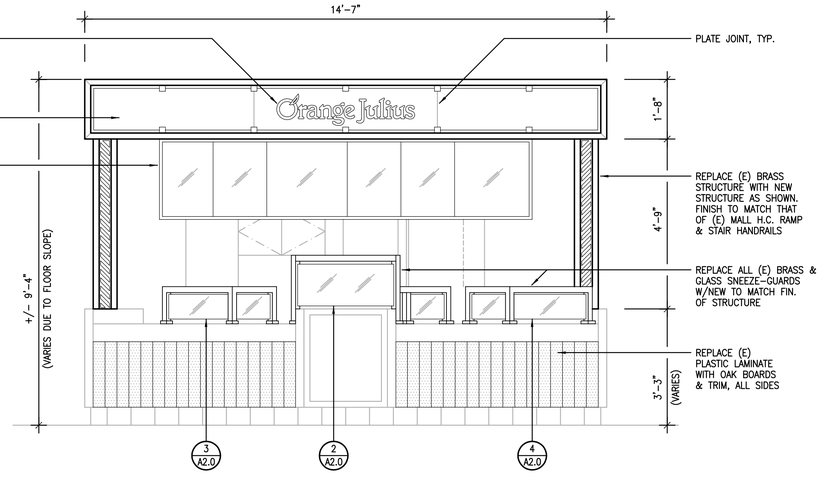

3 Kiosk Elevation - Front

Scale: 1/2" = 1'-0"

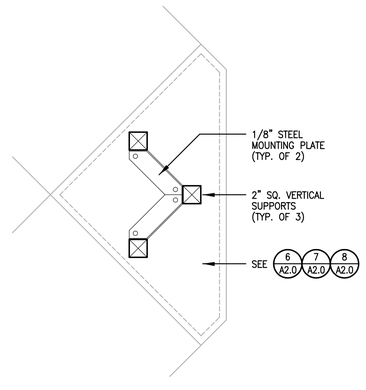

4 Enlarged Plan @ Typical Corner Cabinet

Scale: 1-1/2" = 1'-0"

TPWCO
ELECTRICAL & LIGHTING SYSTEMS DESIGN
3346 Barmouth Drive - Antioch, CA 94509
Tel: (925) 754-9027 Fax: (925) 754-9375
Email: design@tpwco.com

Ownership and Use of Documents:

All Drawings, Specifications, Documents, and the ideas and designs incorporated herein, and copies thereof furnished by Tim Waters d.b.a., TPWCO, Inc., Electrical & Lighting Systems Design are and shall remain the property of TPWCO, Inc. They are to be used only with respect to this project and shall not be used in whole or in part by any persons on other projects, or extensions to this project without expressed written agreement with TPWCO, Inc., Electrical & Lighting Systems Design. The Drawings and Documents are protected by the Copyright Law "Work of the Visual Arts". Register of Copyrights, Library of Congress. Washington, DC 20559.

Revisions

No.	Description	Date
1	Issued For Review	06.21.06
2	Fabrication	08.04.06
1	Misc. Revisions	08.07.06

Project:

Orange Julius Kiosk Finish Upgrade

Sommersville Towne Center
Antioch, California

Framework Plan & Elevations

Date:	06.21.06
Scale:	As Noted
Job No.:	0606.09

Sheet No.:

A1.0