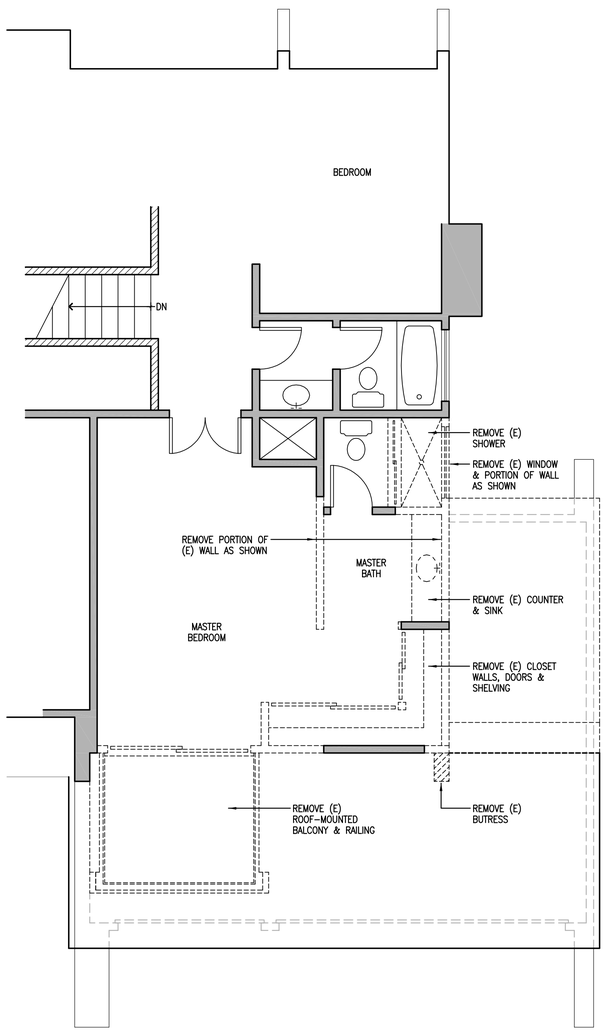

1 SECOND FLOOR DEMOLITION PLAN

SCALE: 1/4" = 1'-0"

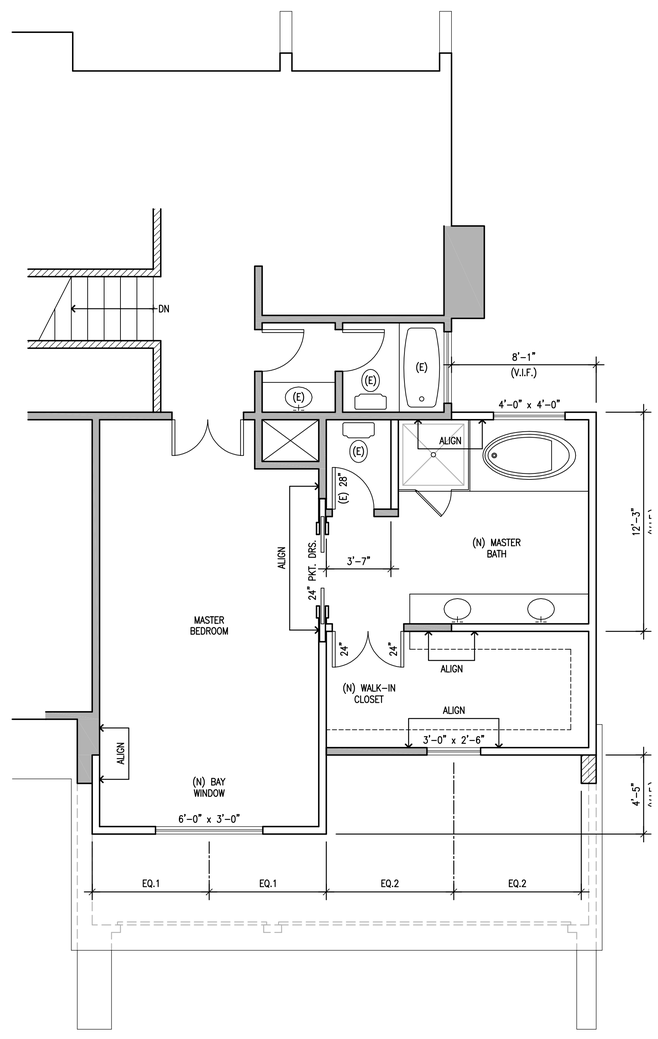

2 NEW SECOND FLOOR PLAN

SCALE: 1/4" = 1'-0"

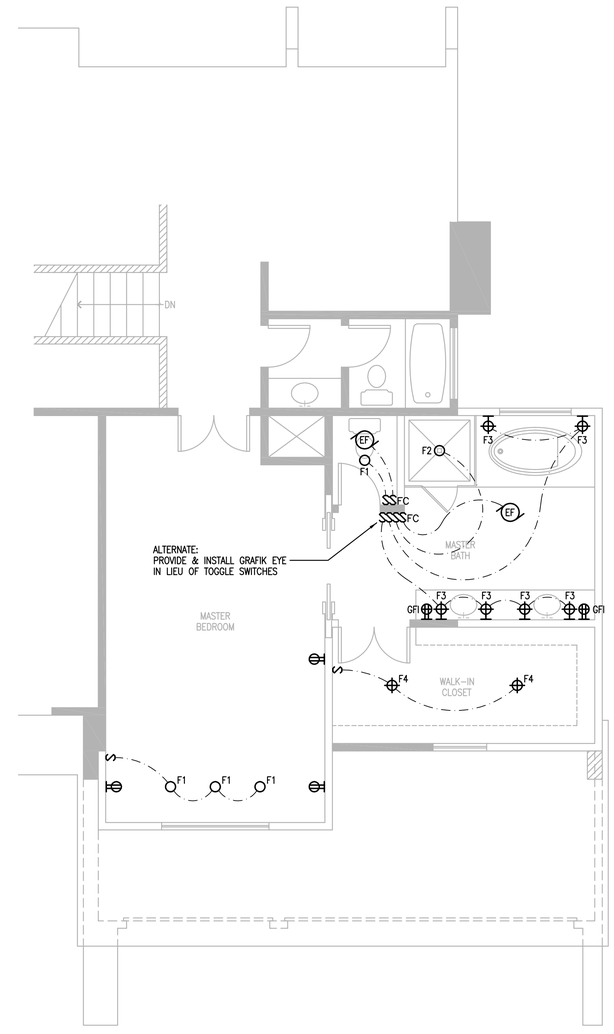

3 NEW SECOND FLOOR ELECTRICAL PLAN

SCALE: 1/4" = 1'-0"

TPWCO
ELECTRICAL & LIGHTING SYSTEMS DESIGN

3346 Barmouth Drive - Antioch, CA 94509
Tel: (925) 754-9027 Fax: (925) 754-9375
Email: design@tpwco.com

REVISIONS

NO.	DESCRIPTION	DATE
1	OWNER REVIEW	06.22.05

PROJECT:

Master Bedroom & Bath Alterations

2804 Velvet Way ~ Walnut Creek, California

DATE:	06.10.05
SCALE:	AS NOTED
PROJECT NO:	0506.05

SHEET NO:

A2